ROOF FRAMING PLAN

SCALE : 1/4" = 1'-0"

NORTH

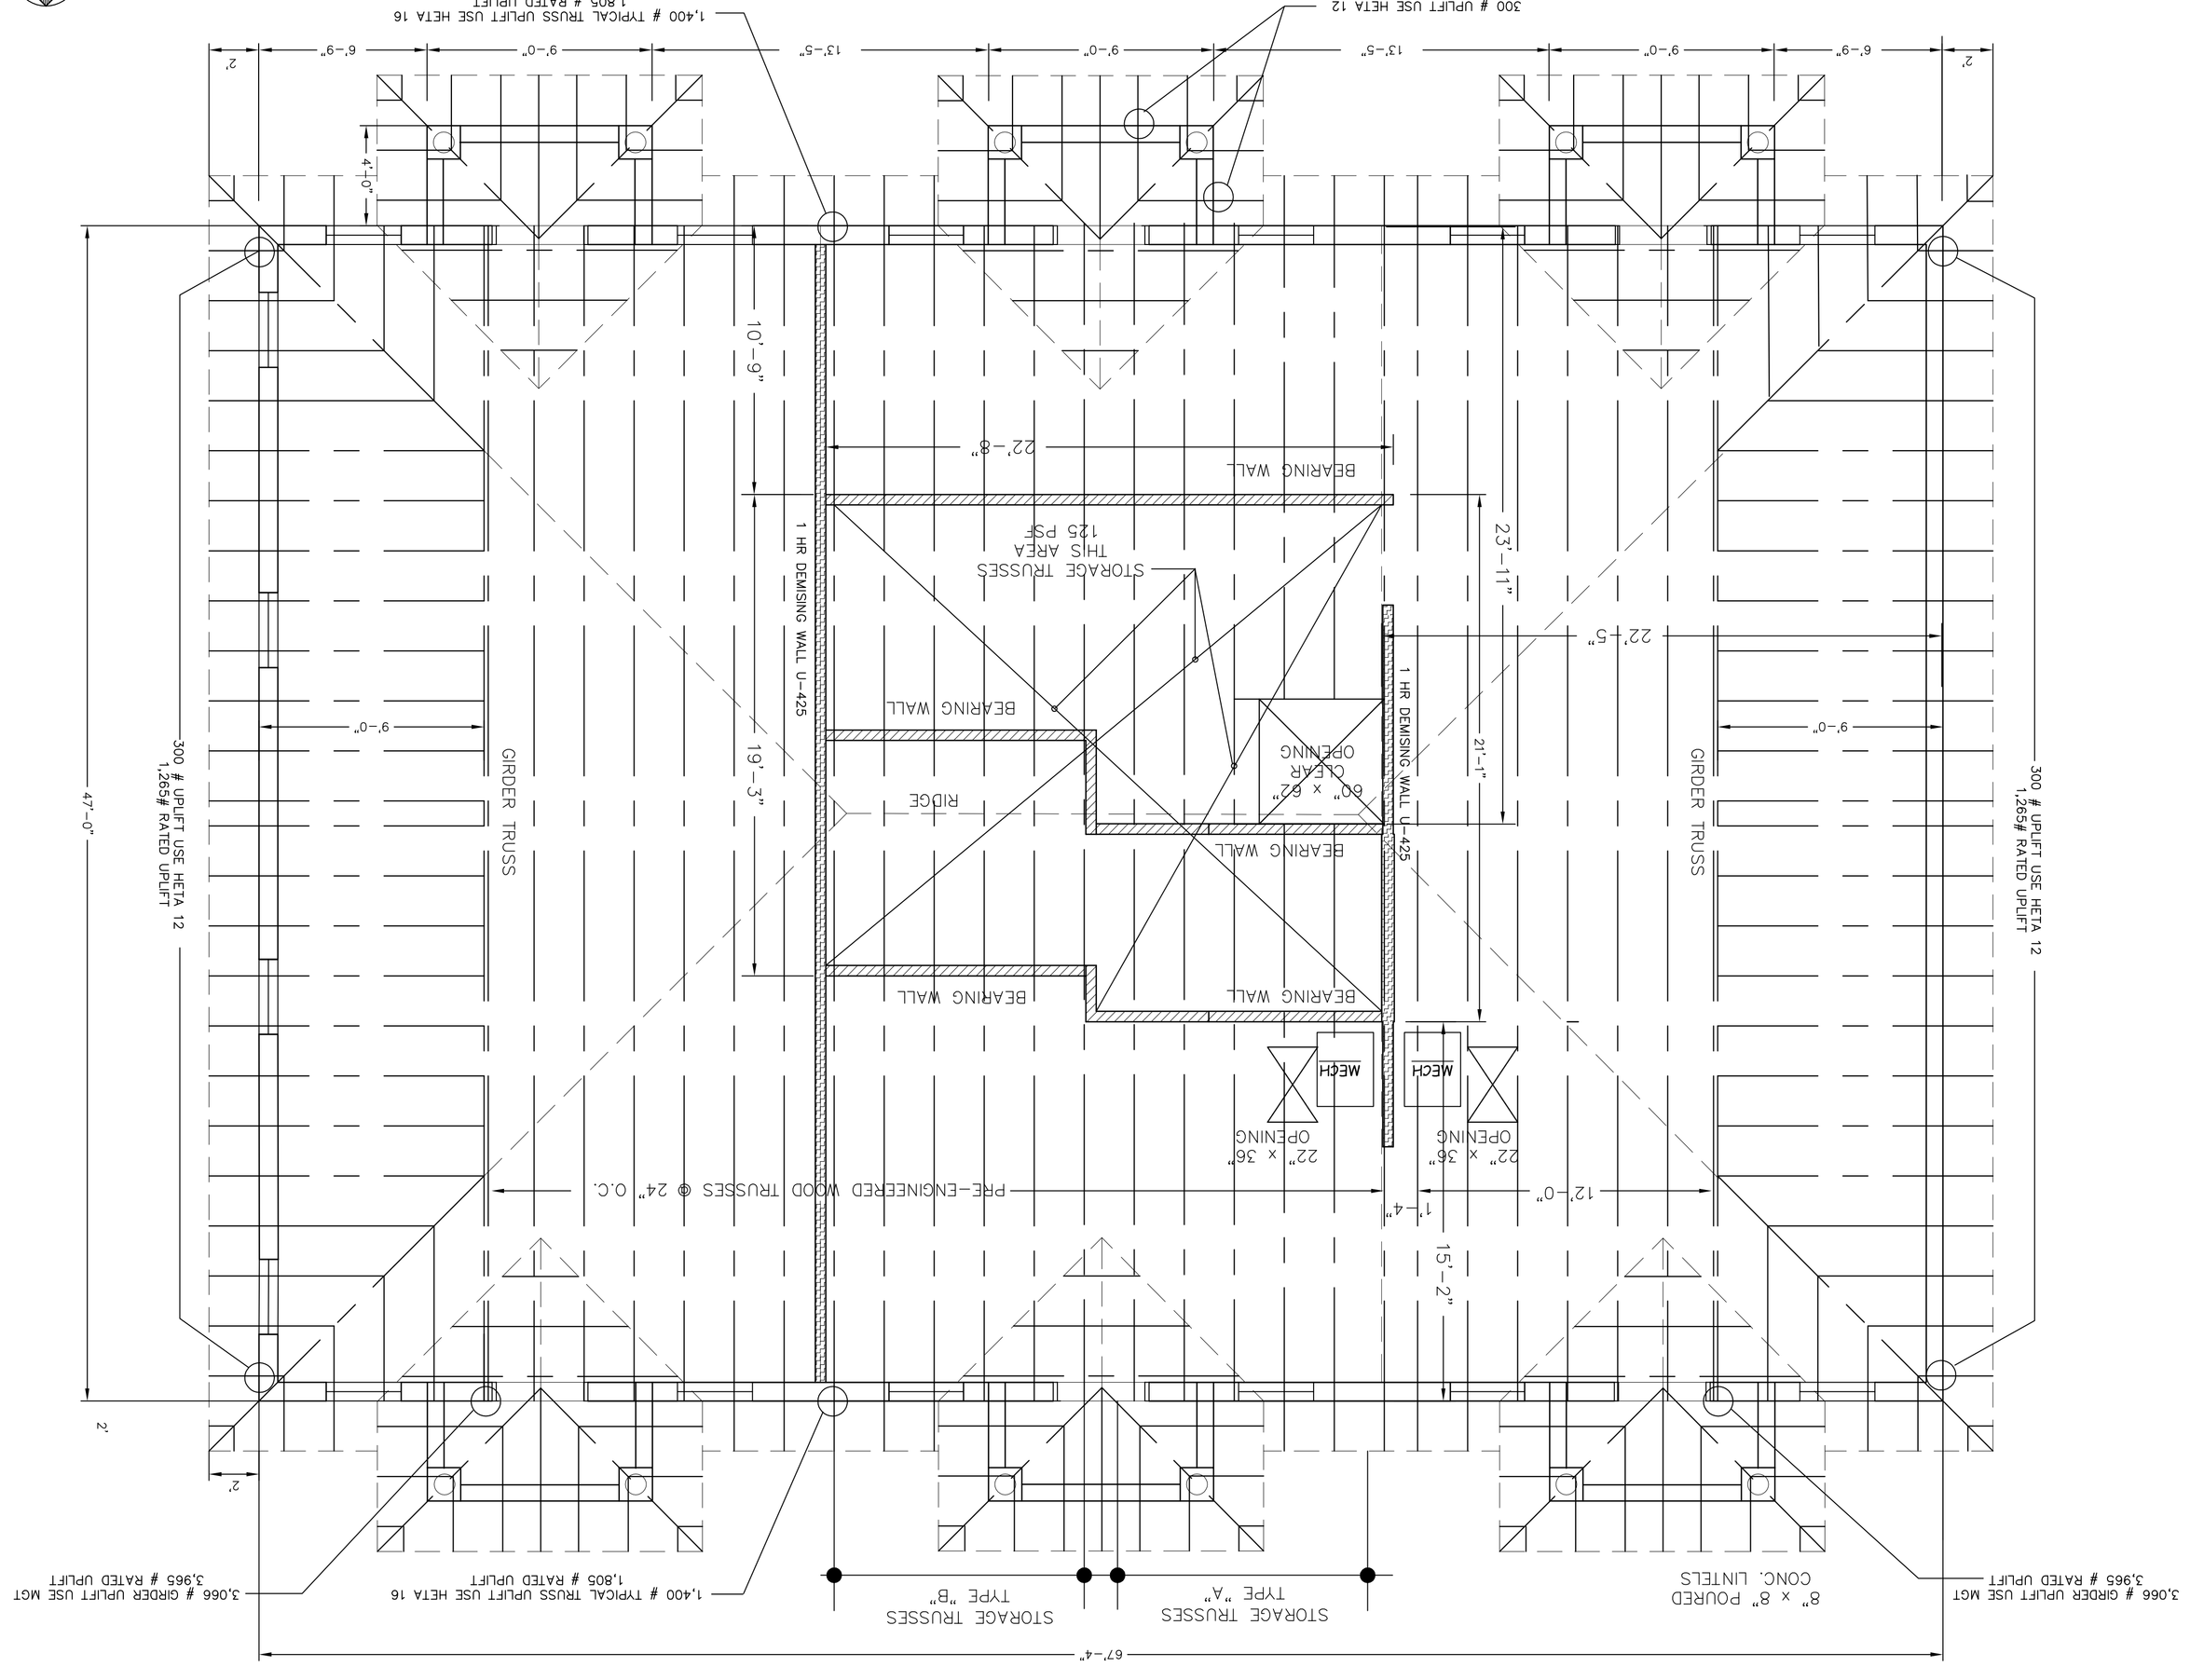

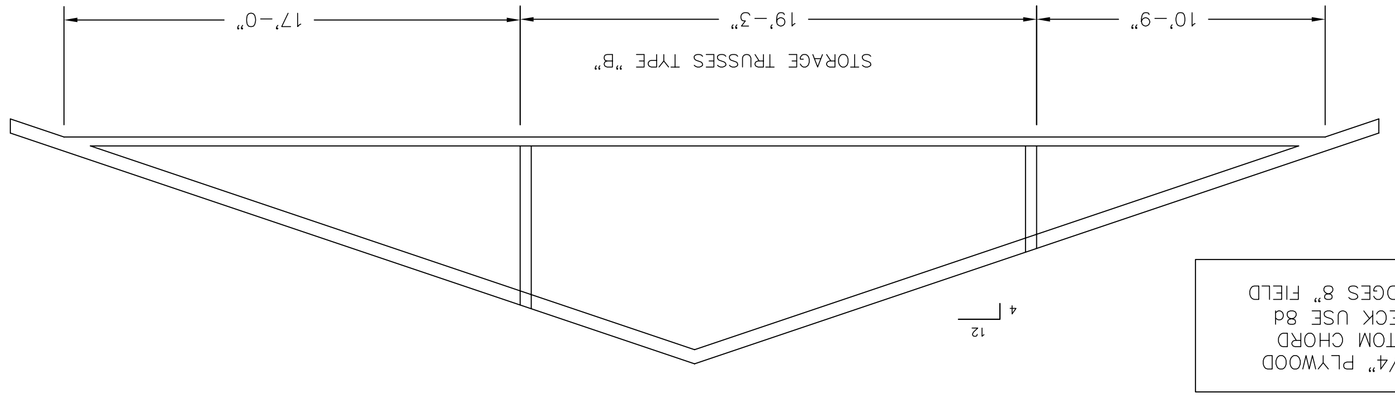

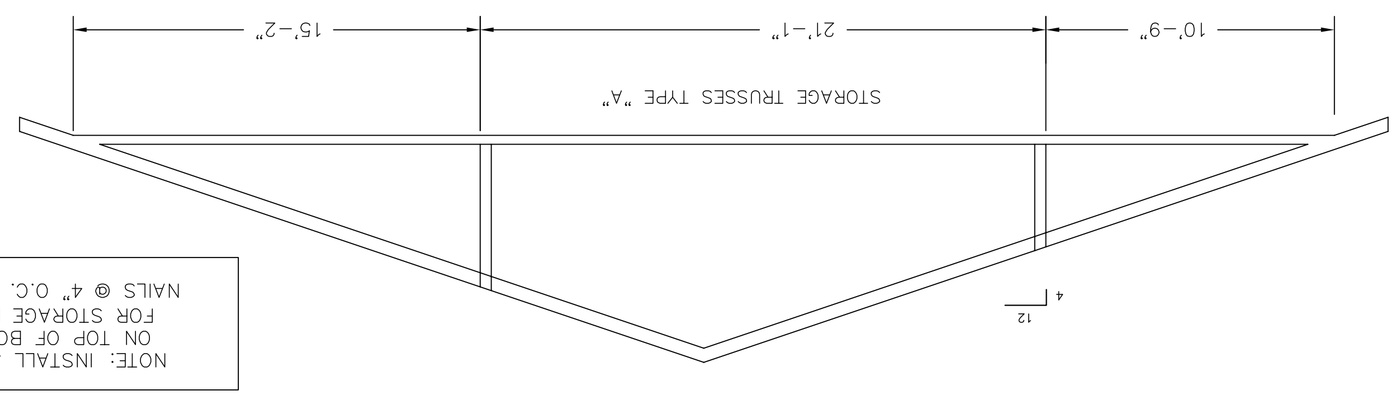

NOTE: INSTALL 3/4" PLYWOOD ON TOP OF BOTTOM CHORD FOR STORAGE DECK USE 8d NAILS @ 4" O.C. EDGES 8" FIELD

Job No. 13-19
Date 4-28-14
Sheet No.
S-2
of 2

STATE OF FLORIDA
JOHN ANDREW MINOR
REGISTERED ARCHITECT
NO. 12,818

NEW BUILDING FOR:

CONSTANTINE CHIROPRACTIC

312 7TH STREET WEST
PALMETTO, FLORIDA

REVISIONS

FILE :

© COPYRIGHT 2013 WORLD DESIGN, INC.

WORLD DESIGN, INC.
4301 32nd Street West, Suite D-5
Bradenton, Florida 34205
NCARB CERTIFIED
FAX (941)-755-3934
(941)-756-6869
FL AAC001570 EB 0007666 SC B8814
John A. Ziemnicki, A.I.A.
FL 12918 SC 3538 IL 11783 TN 2311

www.WDArchitects.com
ARCHITECTS & ENGINEERS