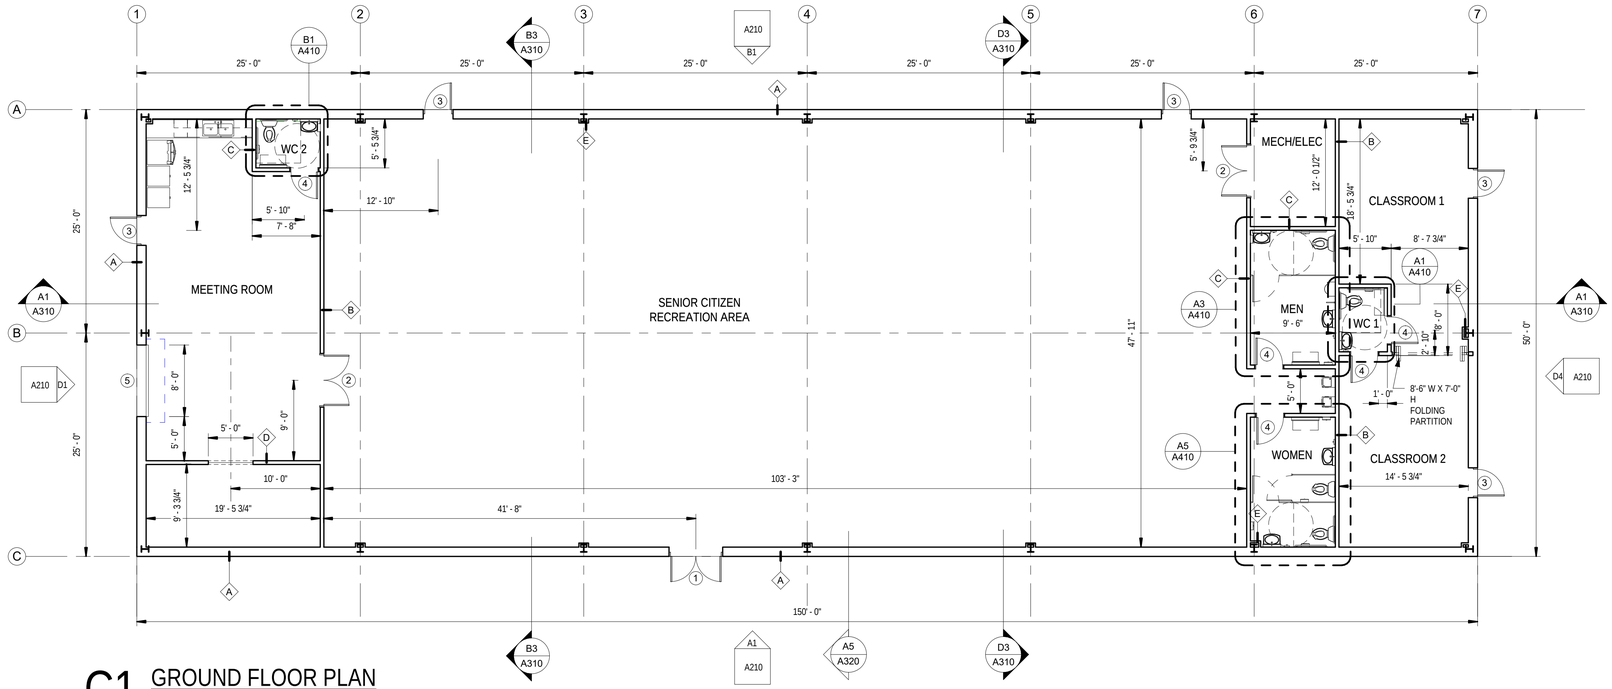

C1 GROUND FLOOR PLAN

SCALE: 1/8" = 1'-0"

SHEET NOTES

1. ALL EXITS DISCHARGE AT GROUND FLOOR ELEVATION. ALL EXTERIOR PAVED SURFACES AT EXITS SHALL MEET GROUND FLOOR FINISHED FLOOR ELEVATION, WITH TOLERANCES NOT EXCEEDING LEVEL CHANGES OF 1/4".

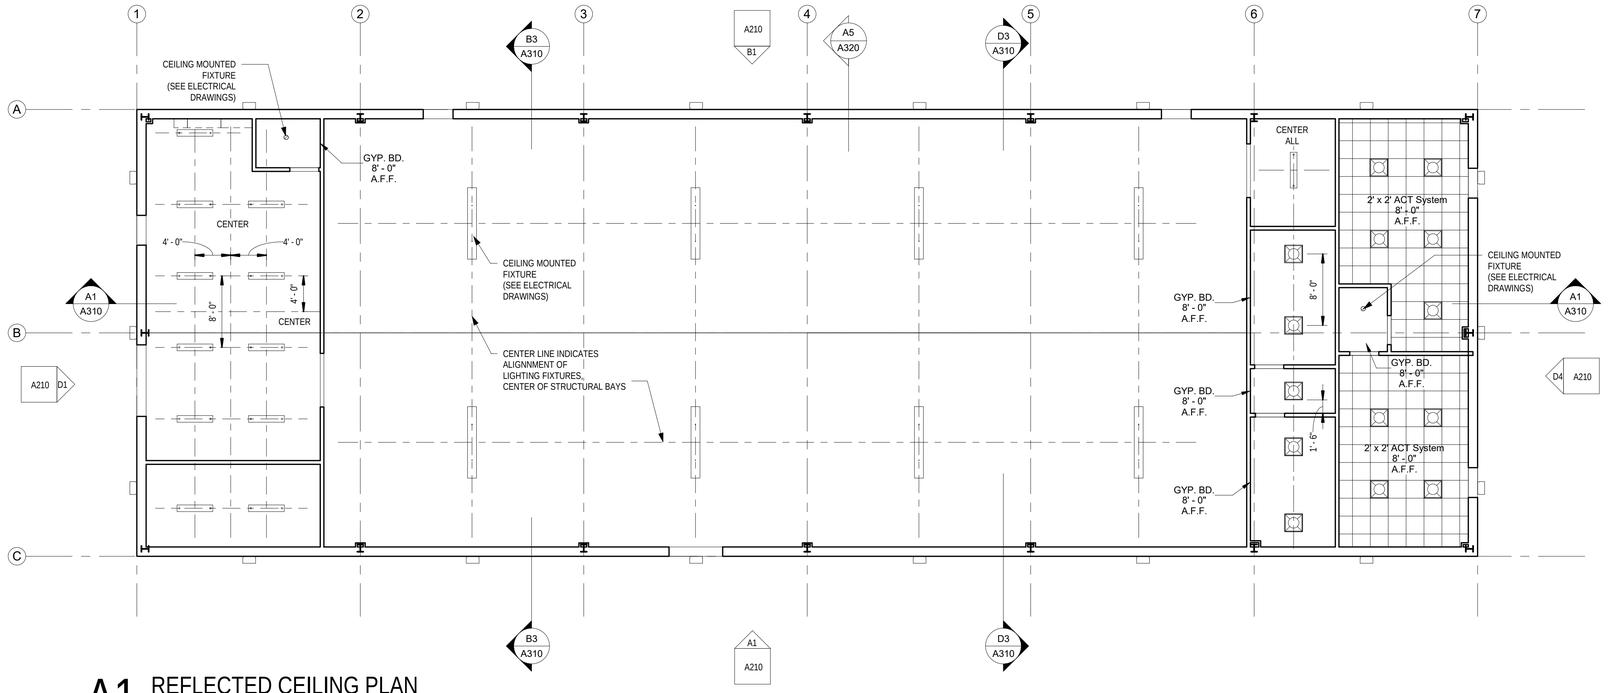

A1 REFLECTED CEILING PLAN

SCALE: 1/8" = 1'-0"

EGI inc.

Engineering Great Ideas, Inc.

1003 S Alexander Street, Suite 5
Plant City, Florida 33563
Tel: 813-752-7078
FBPE Certificate of Authorization #29098

STATE OF FLORIDA · FRANCISCO J. MORENO-ORAMA · AR99008 · REGISTERED ARCHITECT

Francisco J Moreno Orama

Digitally signed by Francisco J Moreno Orama
Date: 2018.12.12 10:53:16 -05'00'

12/12/2018 10:47:14 AM

DATE

FRANCISCO J. MORENO-ORAMA
LICENSED ARCHITECT
#AR99008

I HEREBY CERTIFY THAT THESE PLANS HAVE BEEN PREPARED, TO THE BEST OF MY KNOWLEDGE, IN ACCORDANCE WITH THE OF THE 2017 FLORIDA BUILDING CODE, 6TH EDITION, AND THE 2014 NATIONAL ELECTRIC CODE.

PERMIT DRAWINGS FOR:

PALMETTO UMC ANNEX BUILDING

5601 16TH AVE EAST CHURCH
PALMETTO, FL 34221

OWNER: FAMILY OF GOD UNITED METHODIST

ADDRESS: 5601 16TH AVE EAST PALMETTO, FL 34221

TELEPHONE: (352) 729-6055

EMAIL: PALMETTOUMC@HOTMAIL.COM

OWNER'S REPRESENTATIVE:
FRANK COSEGLIA, CHAIRMAN LEADERSHIP COUNCIL

REVISIONS

NO	DATE	DESCRIPTION

PROJECT NO: Project Number

FILE:

DRAWN BY: Author CHK'D BY: Checker

© 2018 ENGINEERING GREAT IDEAS, INC.

SHEET TITLE:

GROUND FLOOR AND REFLECTED CEILING PLANS

SHEET COUNT: OF

SHEET IDENTIFICATION:

A110

C:\Users\fmore\Documents\01 Projects (Local)\FGUM\2018-07-16 FGUM SD.rvt